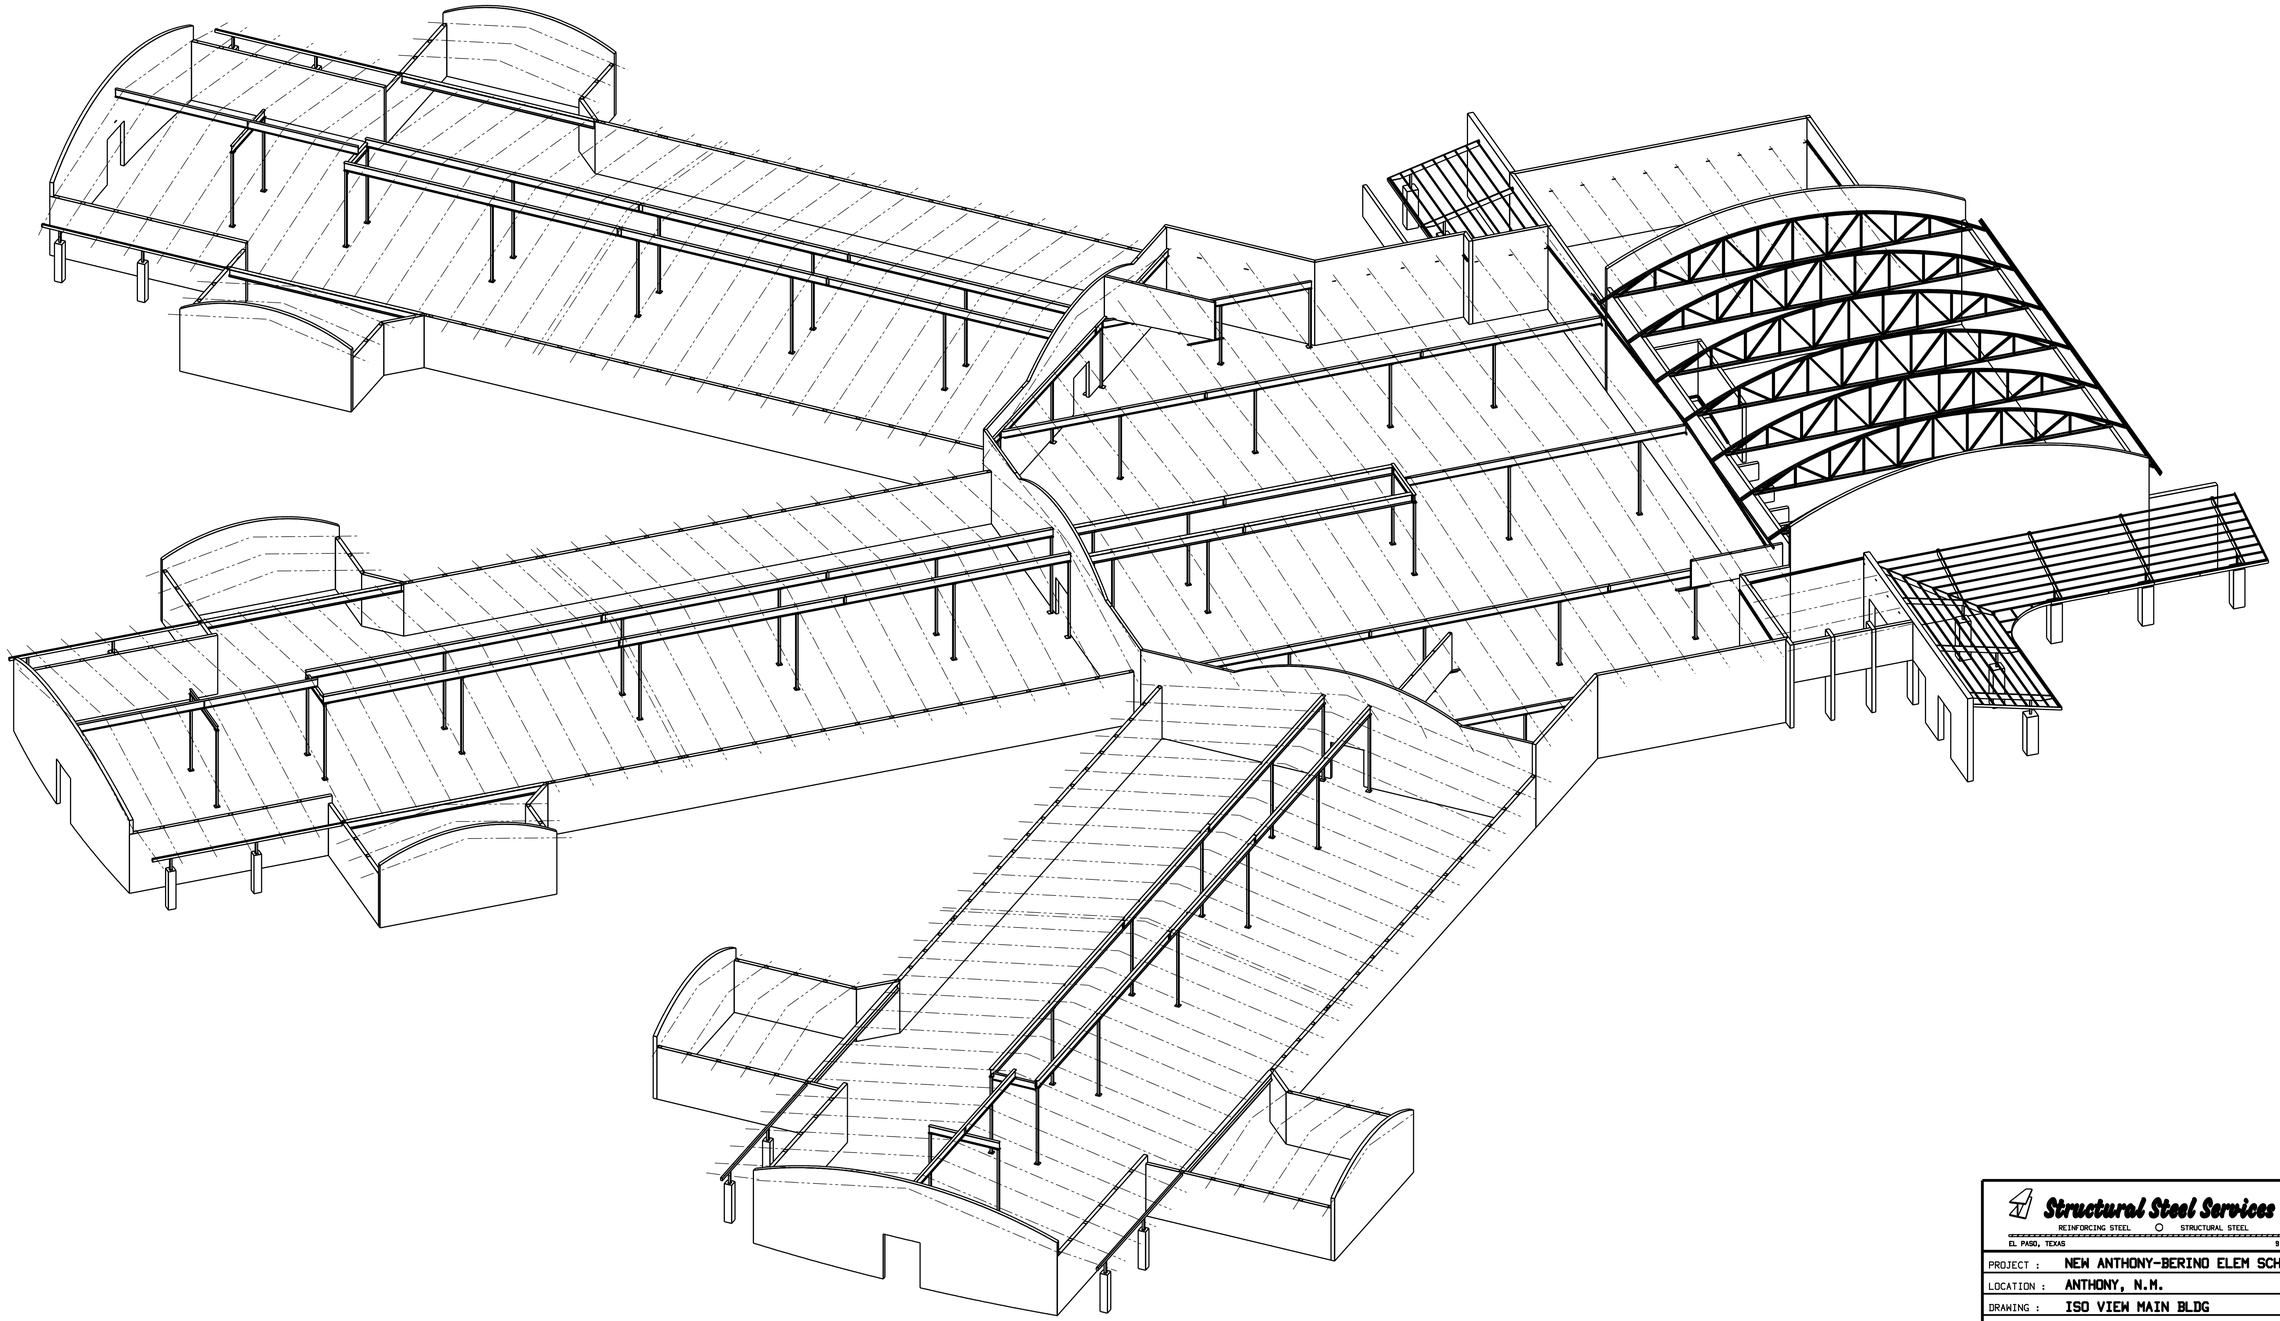

ISO VIEW - MAIN BLDG

Structural Steel Services

REINFORCING STEEL ○ STRUCTURAL STEEL

EL PASO, TEXAS 915-857-3100

PROJECT :	NEW ANTHONY-BERINO ELEM SCHOOL
LOCATION :	ANTHONY, N.M.
DRAWING :	ISO VIEW MAIN BLDG
CUSTOMER :	GenCon
ENGINEER :	PONCE ENGINEERING

REV.	BY	DATE	DESCRIPTION
1	EV	3-17-09	ISSUED FOR FIELD USE
2			
3			

	JOB NO.	SHEET NO.
DRAWN BY :	0836	ISO1 △1
APPROVAL : 1-5-09		
SHOP :		
FIELD :		