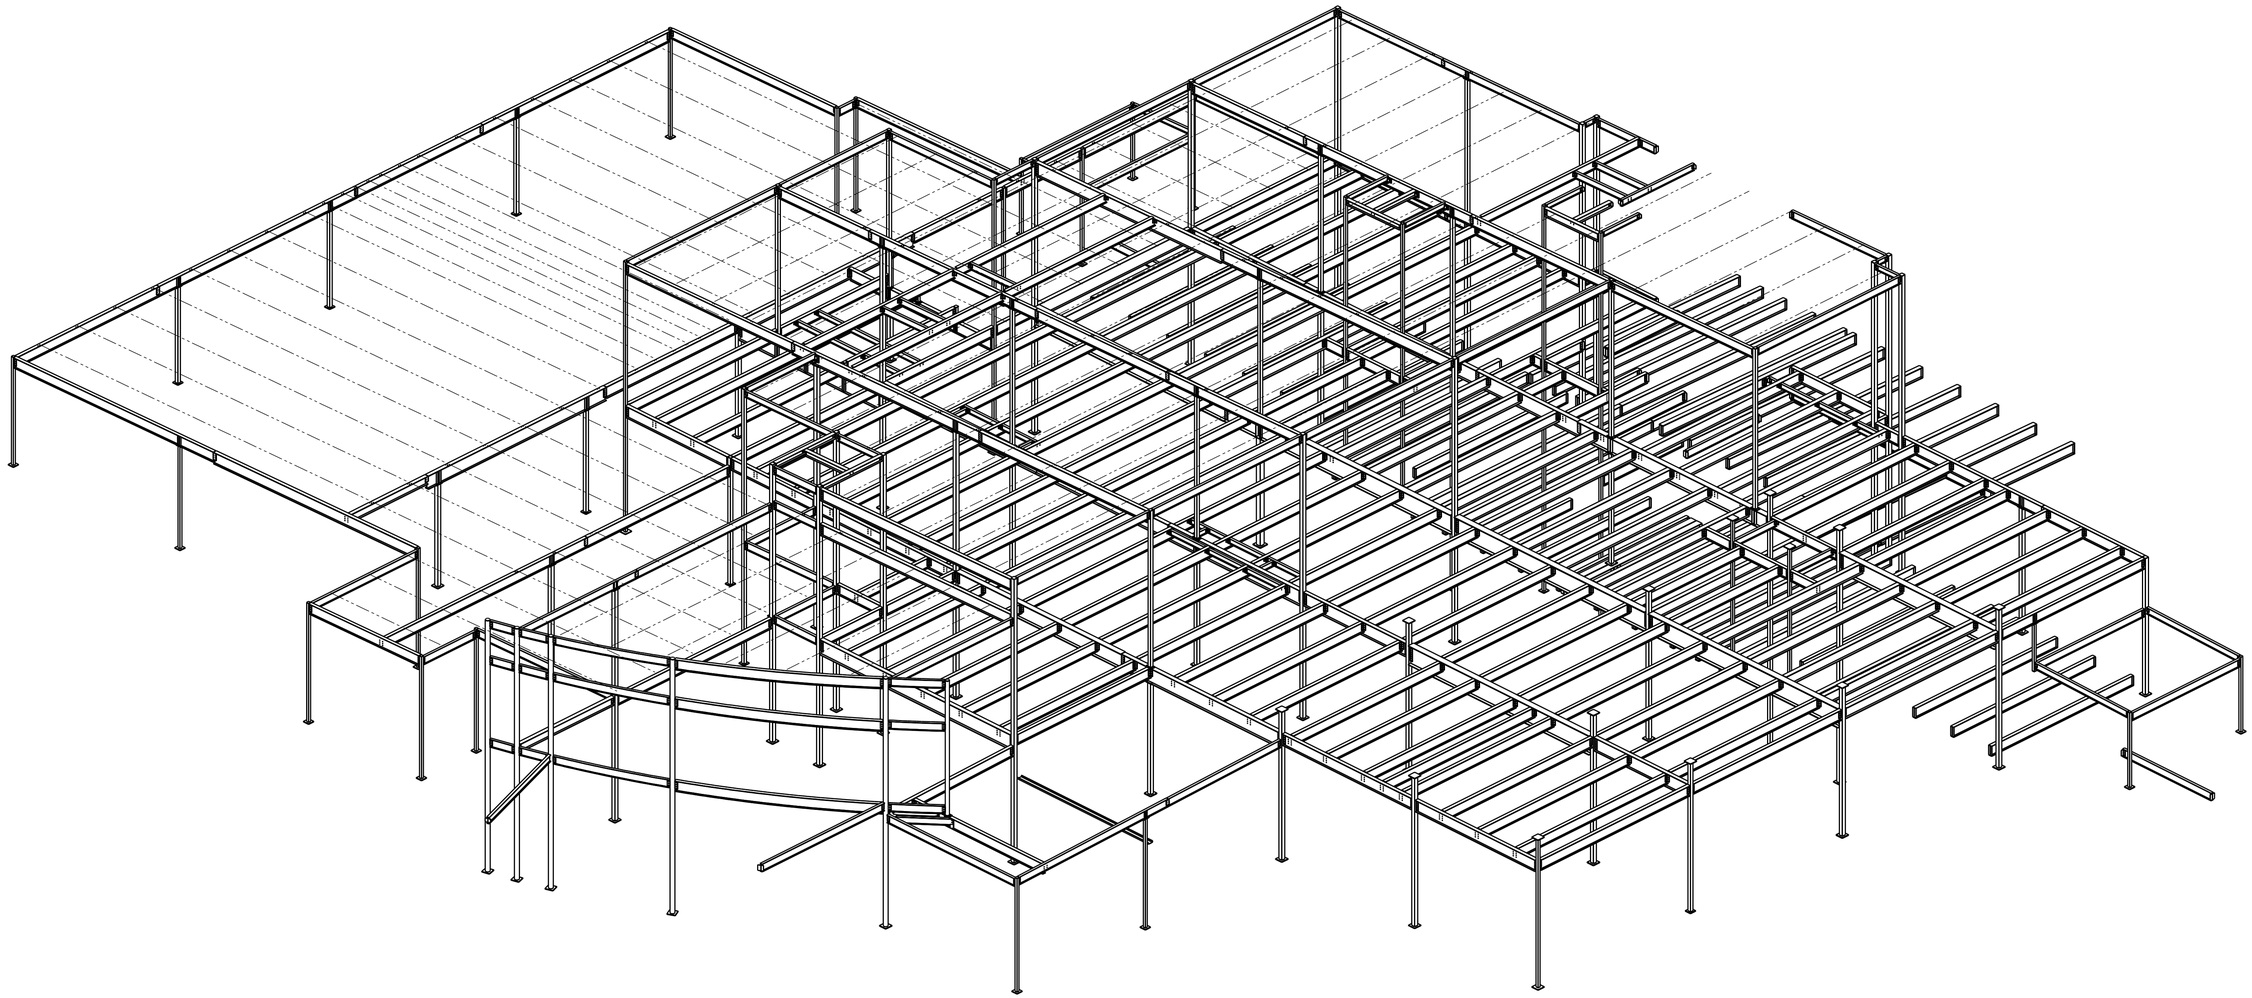

ISOMETRIC VIEW

NTS

Structural Steel Services

REINFORCING STEEL ○ STRUCTURAL STEEL

EL PASO, TEXAS 915-857-3100

PROJECT :	MAGISTRATE COURT BUILDING
LOCATION :	LAS CRUCES, NM
DRAWING :	ISOMETRIC VIEW
CUSTOMER :	WOOTEN CONSTRUCTION
ENGINEER :	ZAMORA ENGINEERING, INC.

REV.	BY	DATE	DESCRIPTION
1			
2			
3			

	JOB NO.	SHEET NO.
DRAWN BY : EV		
APPROVAL : 4-18-08	0802	E-4
SHOP :		
FIELD :		