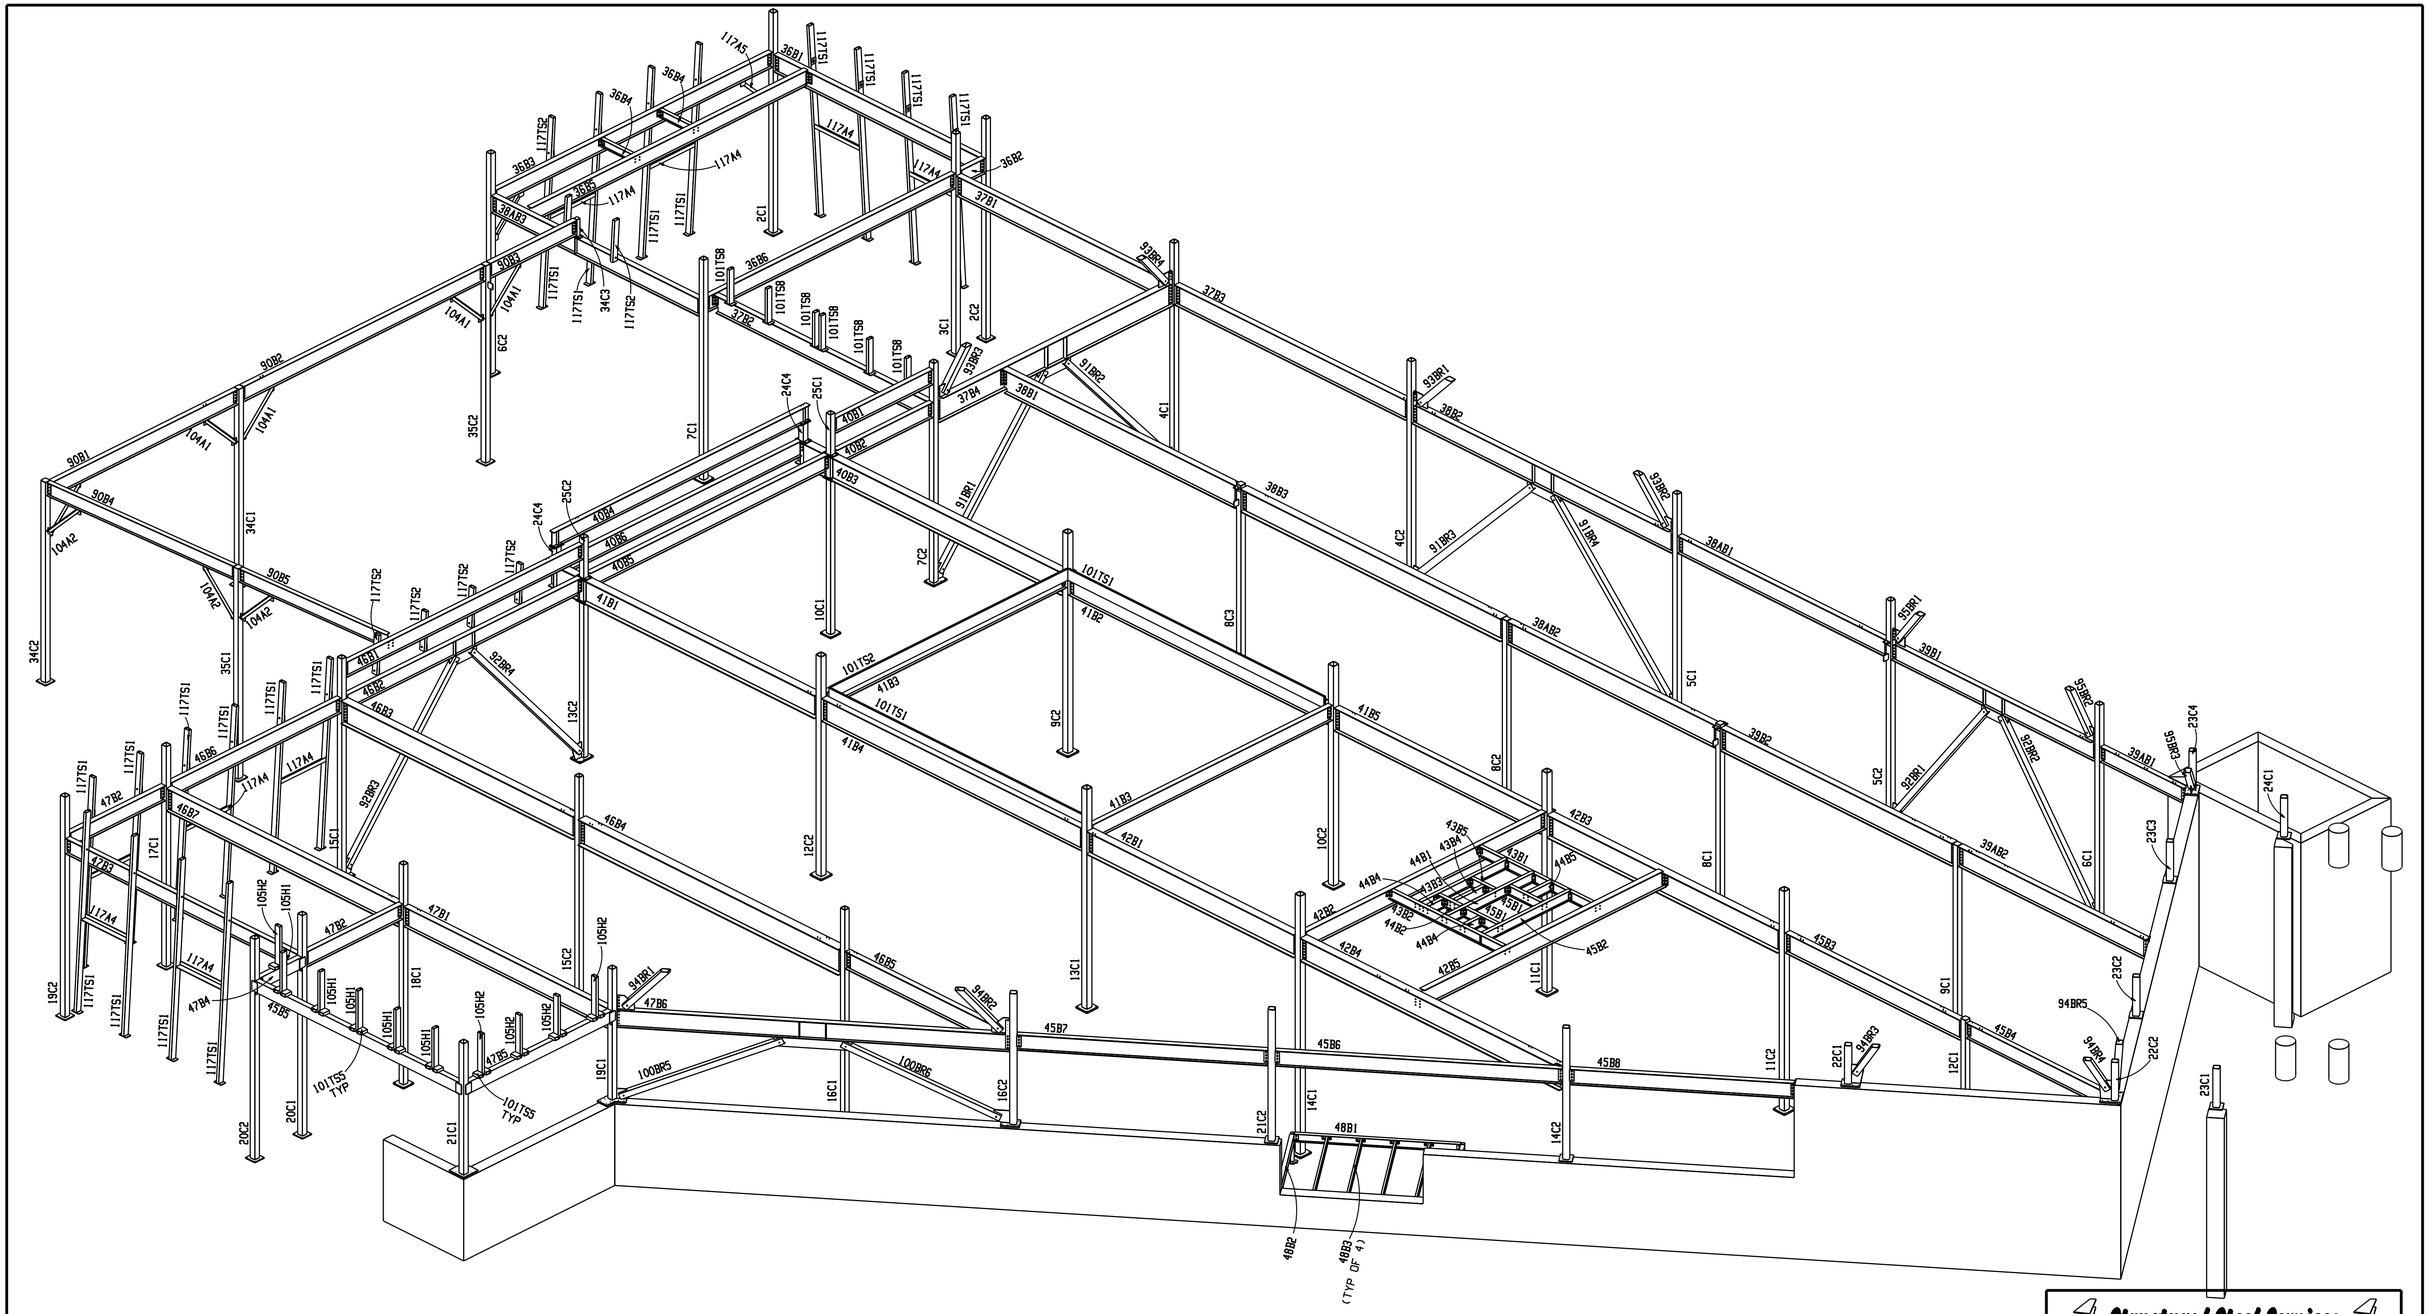

3D ISOMETRIC VIEW (@ SECOND FLOOR LEVEL)

Structural Steel Services

REINFORCING STEEL ○ STRUCTURAL STEEL

EL PASO, TEXAS 915-857-3100

PROJECT :	UTEP BOOKSTORE
LOCATION :	EL PASO, TX
DRAWING :	ISOMETRIC VIEW 2ND FLOOR
CUSTOMER :	URBAN ASSOCIATES, INC
ENGINEER :	ROBERT NAVARRO & ASSOCIATES

REV.	BY	DATE	DESCRIPTION
1	EV	8-22-08	ISSUED FOR FIELD USE
2			
3			

DRAWN BY : EV	JOB NO.	SHEET NO.
APPROVAL : 3-4-08	0801	E-15 1
SHOP :		
FIELD :		